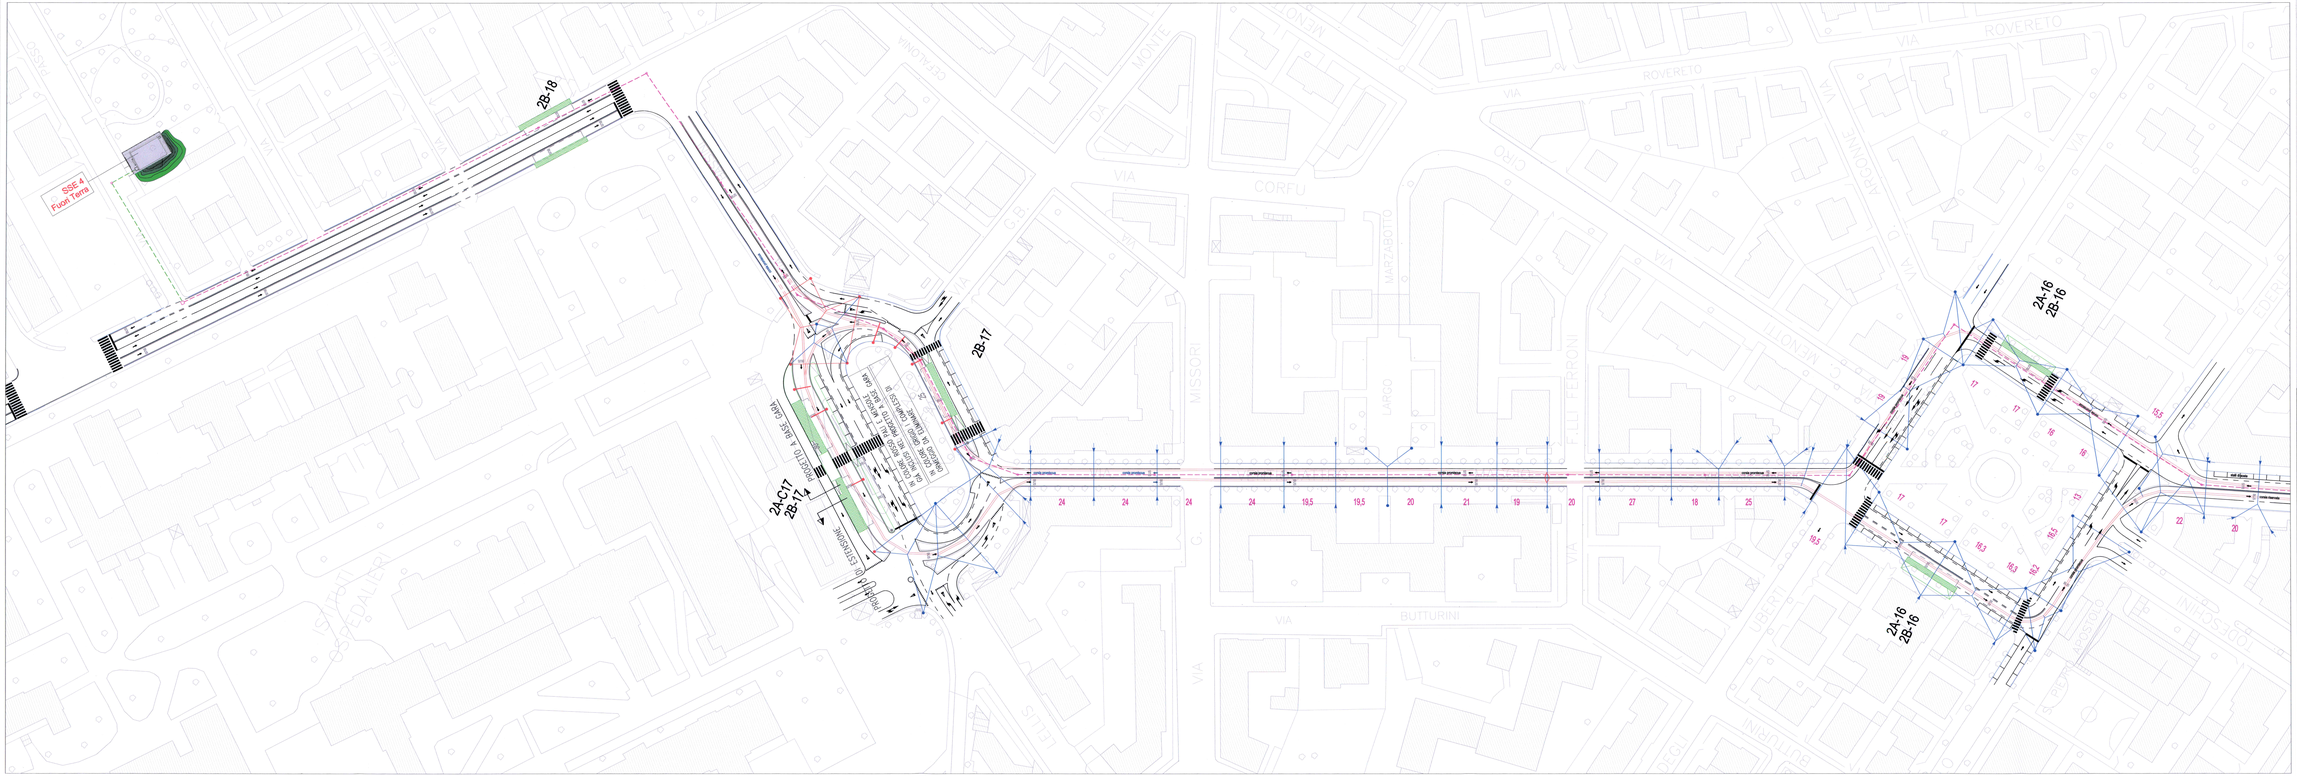

LEGENDA

	BANCHINA DI FERMATA		PALO CON ILLUMINAZIONE PUBBLICA
2B-3	LINEA FILOBUS-NUMERO PROG. DI FERMATA		PALO CON MENSOLA
	SSE FUORI TERRA		TRAVERSALE DI SOSPENSIONE
	SSE INTERRATA	30	LUNGHEZZA DELLA CAMPATA
	CAVIDOTTO (4 TUBI Ø150mm+tubo per F.O.)		ASSIEME DI ANCORAGGIO DELLA LINEA DI CONTATTO
	CAVIDOTTO (2 TUBI Ø150mm+tubo per F.O.)		BRITLAME
	CAVIDOTTO (tubo per F.O.)		ISOLATORE DI SEZIONE
	POZZETTO RIMPETTINATO Dim. 80X80X60 cm		COLLEGAMENTI EQUIPOTENZIALI
	POZZETTO RISALITE FEEDER Dim. 120X120X130 cm		ARMADIO SEZIONATORI (SSE2)
	GANCIO A MURO		ALIMENTAZIONE E COLLEGAMENTI FEEDER
	PALO		TUBOLO DI ALLOGGIAMENTO ASTE DI CAPTAZIONE

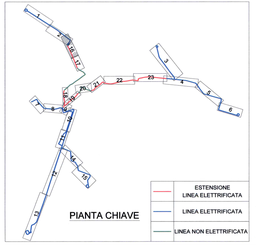

COMUNE DI VERONA
AZIENDA MOBILITA' TRASPORTI S.P.A.

SISTEMA DI TRASPORTO PUBBLICO DI TIPO FILOVIARIO

GARA D'APPALTO PER LA PROGETTAZIONE ESECUTIVA, L'ESECUZIONE DEI LAVORI E LA FORNITURA DEI VEICOLI

OFFERTA TECNICA
B2 - PROGETTO DEFINITIVO

PROGETTO :

IMPIANTI LINEA DI CONTATTO

PIANO DI ELETTRIFICAZIONE (PROGETTO DI ESTENSIONE) - TAV.IS
Fg 237/A4B - Fuori VERONA

SCALA	1:500
RIF. N°	PROGETTO B2.4a
ALLEGATO N°	**PO G002 PLI6A**

CONCORRENTE:
ATI

SOVESCO
CONSORZIO COOPERATIVE COSTRUZIONI
APTS
ALPIQ
MAZZI
Railway Technology
Railway Quality
Railway Reliability
Railway Safety
Railway Security
